
PER J.T. DONALD CONSULTANTS LIMITED
340 DON PARK ROAD, UNIT 10
MARKHAM, ON

LICENSED PROFESSIONAL ENGINEER
A. V. AMEND
100191181
July 28 2026
PROVINCE OF ONTARIO

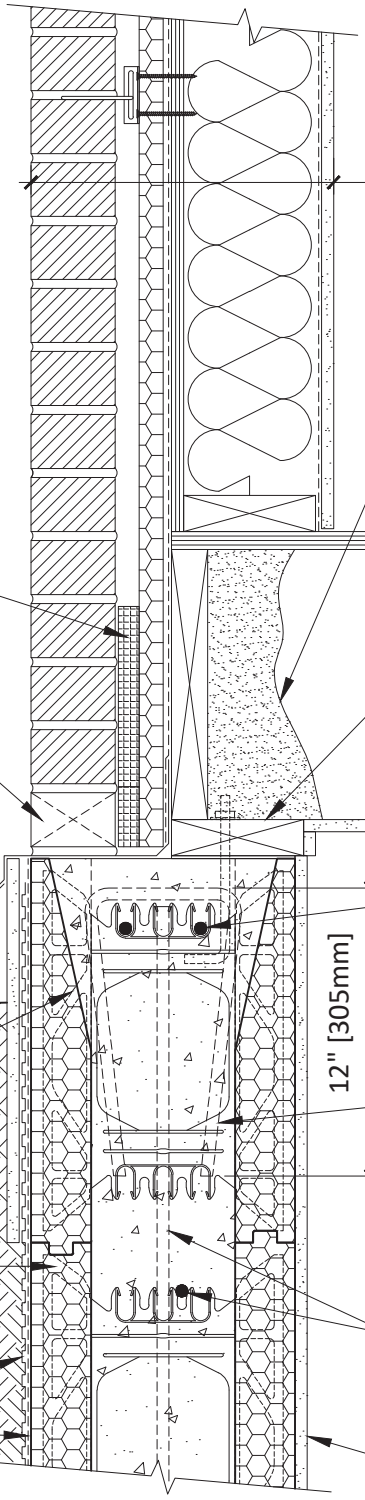

3-1/2" (89mm) MASONRY VENEER
1" (25mm) AIR GAP
RIGID EPS INSULATION
WRB MEMBRANE
OSB SHEATHING
2x6 (38x140mm) WOOD FRAMING
MINERAL WOOL BATT INSULATION
VAPOR BARRIER
½" (13mm) GYPSUM BOARD

MIN. 2" (51mm) 2lb/ft^3 (32kg/m^3) CLOSED CELL SPRAY FOAM

MORTAR DROPPING COLLECTION DEVICE WITH INTEGRATED INSECT BARRIER

WEEP HOLES

THROUGH WALL METAL FLASHING WITH DRIP EDGE

MIN. 6" (152mm)

FINISHED GRADE SLOPE TO DRAIN AWAY FROM BUILDING

6" (152mm) R22 AMVIC ICF DOUBLE SIDED TAPER TOP

6" (152mm) R22 AMVIC ICF

SELF ADHERING WATERPROOFING MEMBRANE WITH DIMPLED MEMBRANE

SILL PLATE ANCHORED TO TOP OF WALL AS PER CODE OR AS SPECIFIED, C/W SILL GASKET

2-10M CONTINUOUS TOP OF WALL OR AS SPECIFIED

12" [305mm]

10M @ 12" (305mm) O.C. TYPE "17" OPEN STIRRUP WITH INCLINED LEGS TO FOLLOW SLOPE OF TAPER TOP AND MAINTAIN 1" (25mm) CLEAR COVER, REQUIRED WHERE HEIGHT OF ABOVE GRADE CONSTRUCTION EXCEEDS 20FT

HORIZONTAL AND VERTICAL REINFORCEMENT AS PER CODE OR AS SPECIFIED

½" (13mm) GYPSUM BOARD

6" R22 AMVIC™ ICF W/ DOUBLE TAPER TOP TO WOOD FRAMING & MASONRY

Alleguard
1(877) 470-9991 alleguard.com

23 July 2026

ALL DETAILS SHALL BE CONSTRUCTED IN ACCORDANCE WITH LOCAL BUILDING CODE AND CLIMATIC ZONE REQUIREMENTS. THE FOLLOWING INFORMATION IS PROVIDED AS A GUIDELINE ONLY AND CAN BE CHANGED WITHOUT NOTICE BY ALLEGUARD.