
PER J.T. DONALD CONSULTANTS LIMITED
340 DON PARK ROAD, UNIT 10
MARKHAM, ON

LICENSED PROFESSIONAL ENGINEER
A. V. AMEND
100191181
July 28 2026
PROVINCE OF ONTARIO

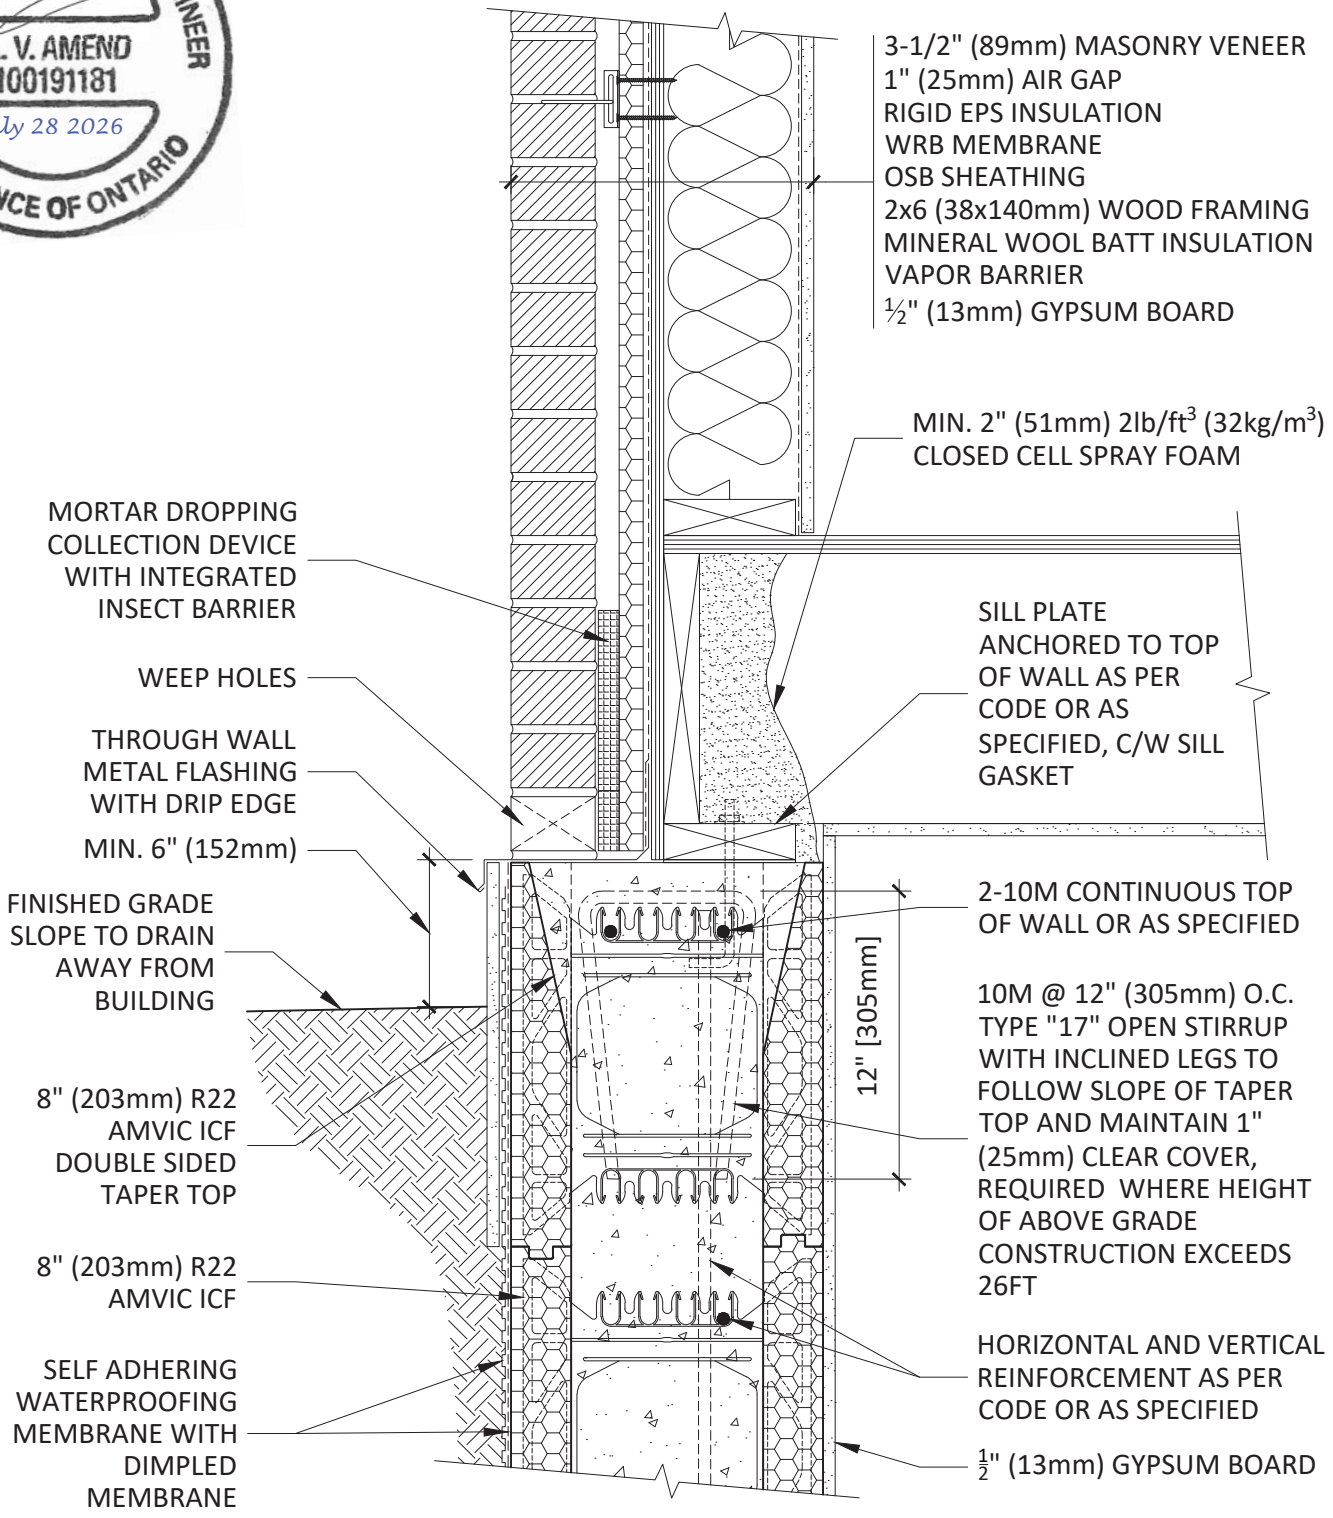

8" R22 AMVIC™ ICF W/ DOUBLE TAPER TOP TO WOOD FRAMING & MASONRY

Alleguard
1(877) 470-9991 alleguard.com

24 July 2026

ALL DETAILS SHALL BE CONSTRUCTED IN ACCORDANCE WITH LOCAL BUILDING CODE AND CLIMATIC ZONE REQUIREMENTS. THE FOLLOWING INFORMATION IS PROVIDED AS A GUIDELINE ONLY AND CAN BE CHANGED WITHOUT NOTICE BY ALLEGUARD.