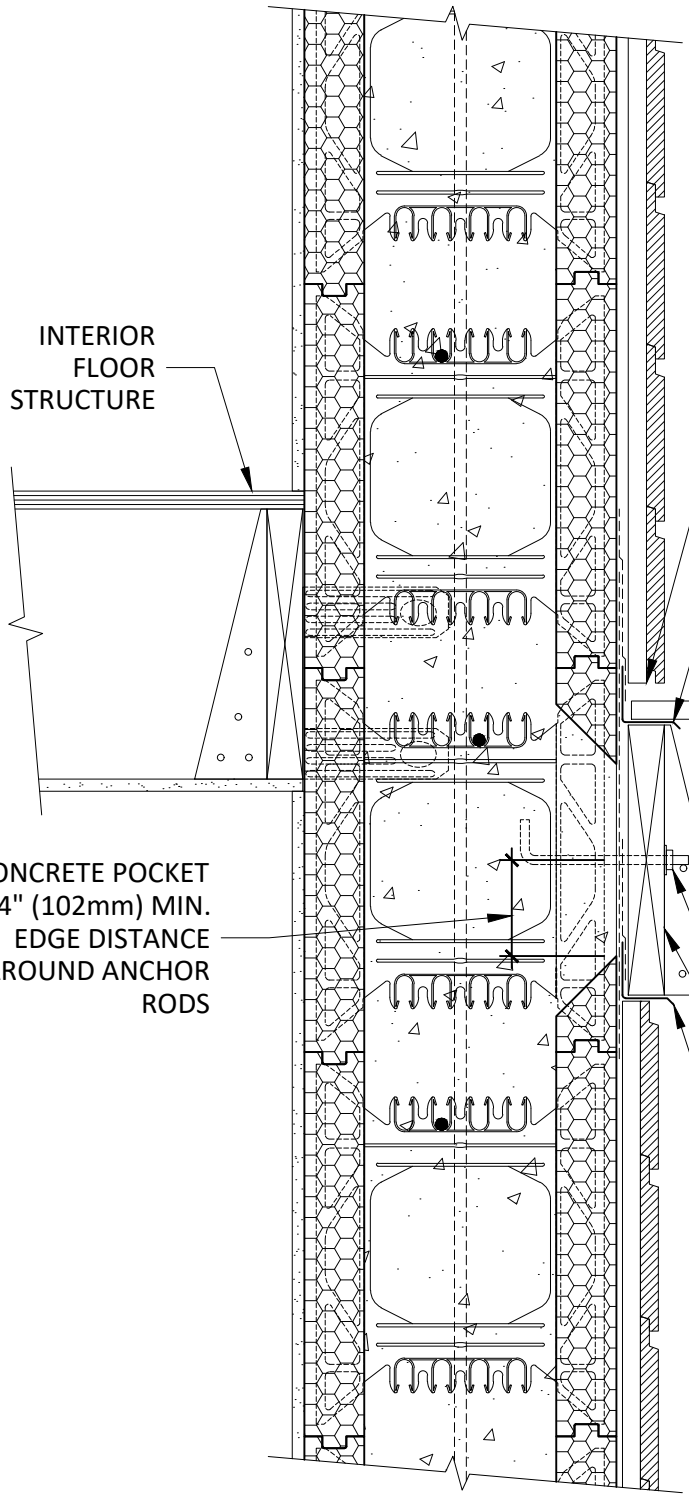


NOTE: ALL FASTENING MATERIALS SHALL BE STAINLESS STEEL OR GALVANIZED

BUG SCREEN

CONTINUOUS METAL FLASHING WITH DRIP EDGE C/W SELF ADHERING FLASHING MEMBRANE WITH

INTERIOR FLOOR STRUCTURE

WOOD JOISTS AND DECKING AS SPECIFIED ON ENGINEERING DRAWINGS (MAX. JOIST SPAN 12' (3.6m))

CONCRETE POCKET 4" (102mm) MIN. EDGE DISTANCE AROUND ANCHOR RODS

LEDGER BOARD FASTENED TO ICF WALL WITH 5/8" (16mm) ANCHOR BOLTS @ MAX. 24" (610mm) C/C SPACING EMBEDDED 4" (102mm) INTO CONCRETE

CONTINUOUS METAL FLASHING WITH DRIP EDGE C/W SELF ADHERING FLASHING MEMBRANE WITH

DECK ATTACHMENT TO NEW 8" R22 AMVIC™ ICF WALL WITH SIDING

Alleguard
1(877) 470-9991 alleguard.com

28 December 2023

ALL DETAILS SHALL BE CONSTRUCTED IN ACCORDANCE WITH LOCAL BUILDING CODE AND CLIMATIC ZONE REQUIREMENTS. THE FOLLOWING INFORMATION IS PROVIDED AS A GUIDELINE ONLY AND CAN BE CHANGED WITHOUT NOTICE BY ALLEGUARD.