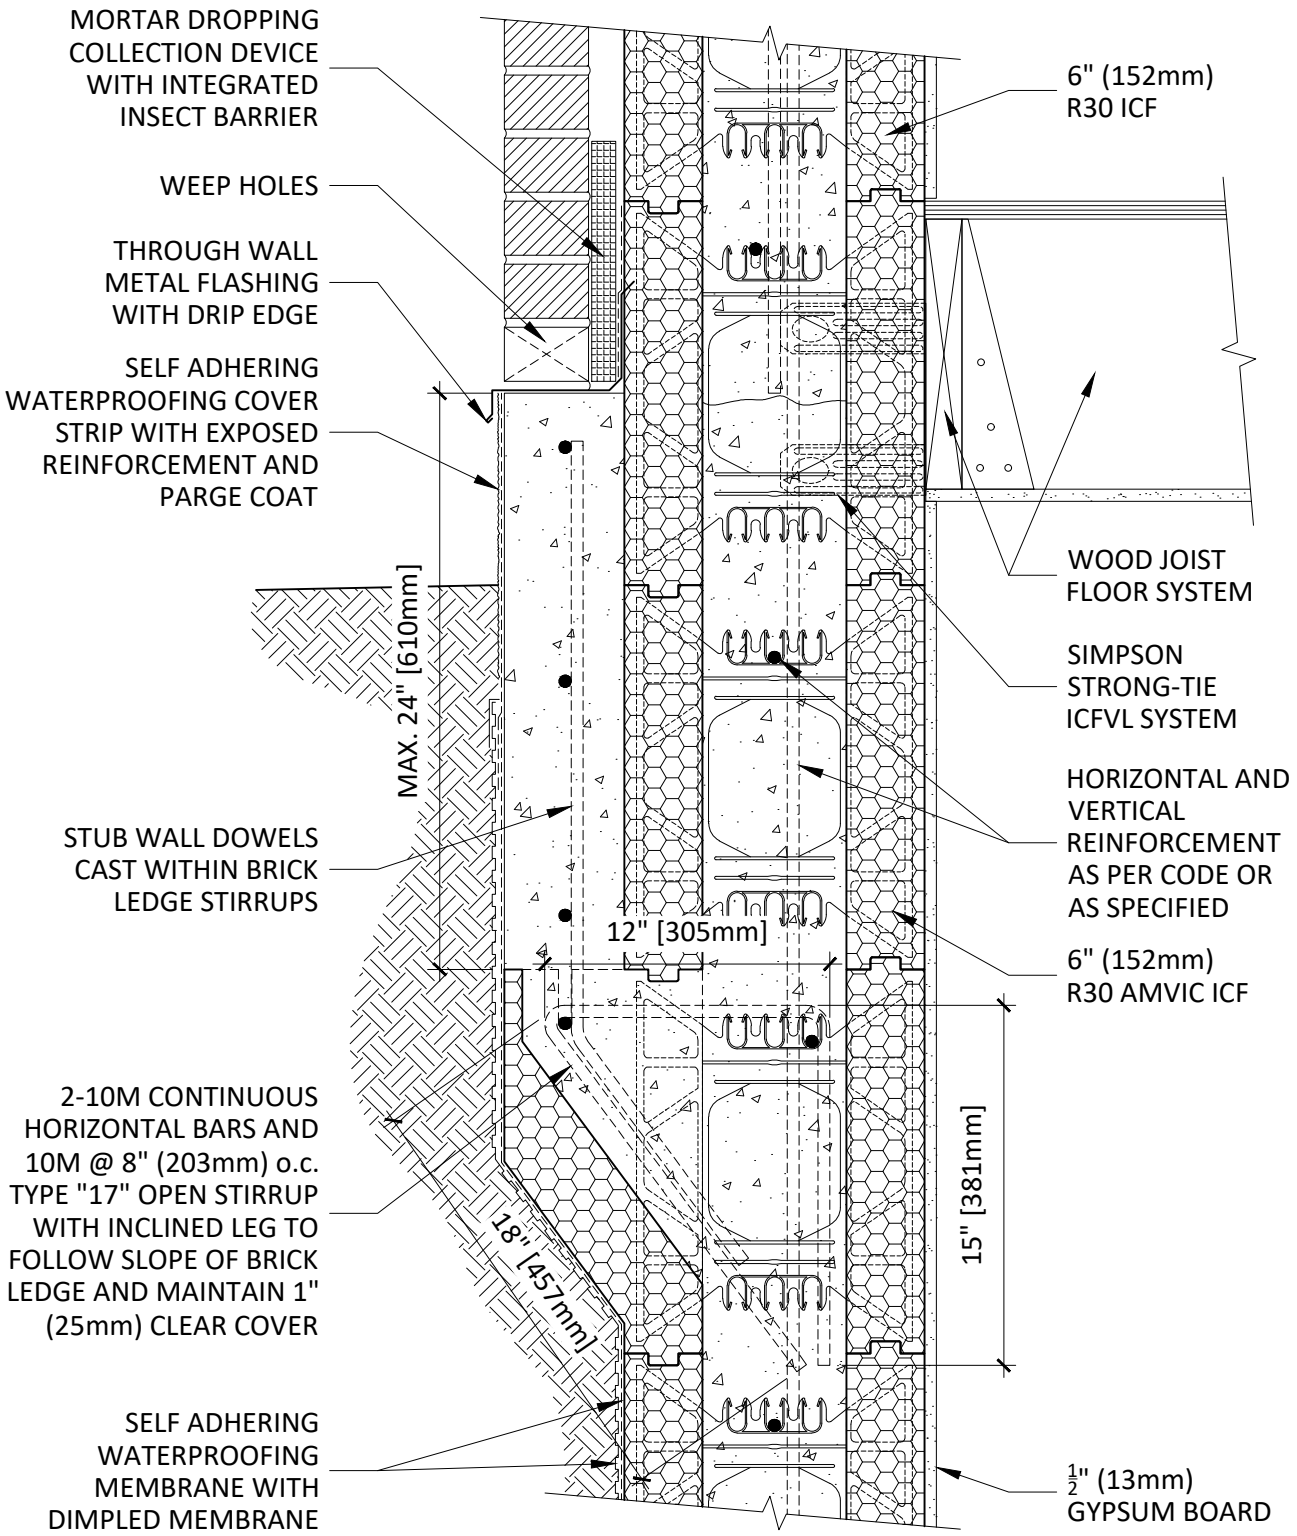

6" R30 AMVIC™ ICF WALL W/ BRICK LEDGE AND CONCRETE STUB WALL

Alleguard

1(877) 470-9991 alleguard.com

28 December 2023

ALL DETAILS SHALL BE CONSTRUCTED IN ACCORDANCE WITH LOCAL BUILDING CODE AND CLIMATIC ZONE REQUIREMENTS. THE FOLLOWING INFORMATION IS PROVIDED AS A GUIDELINE ONLY AND CAN BE CHANGED WITHOUT NOTICE BY ALLEGUARD.