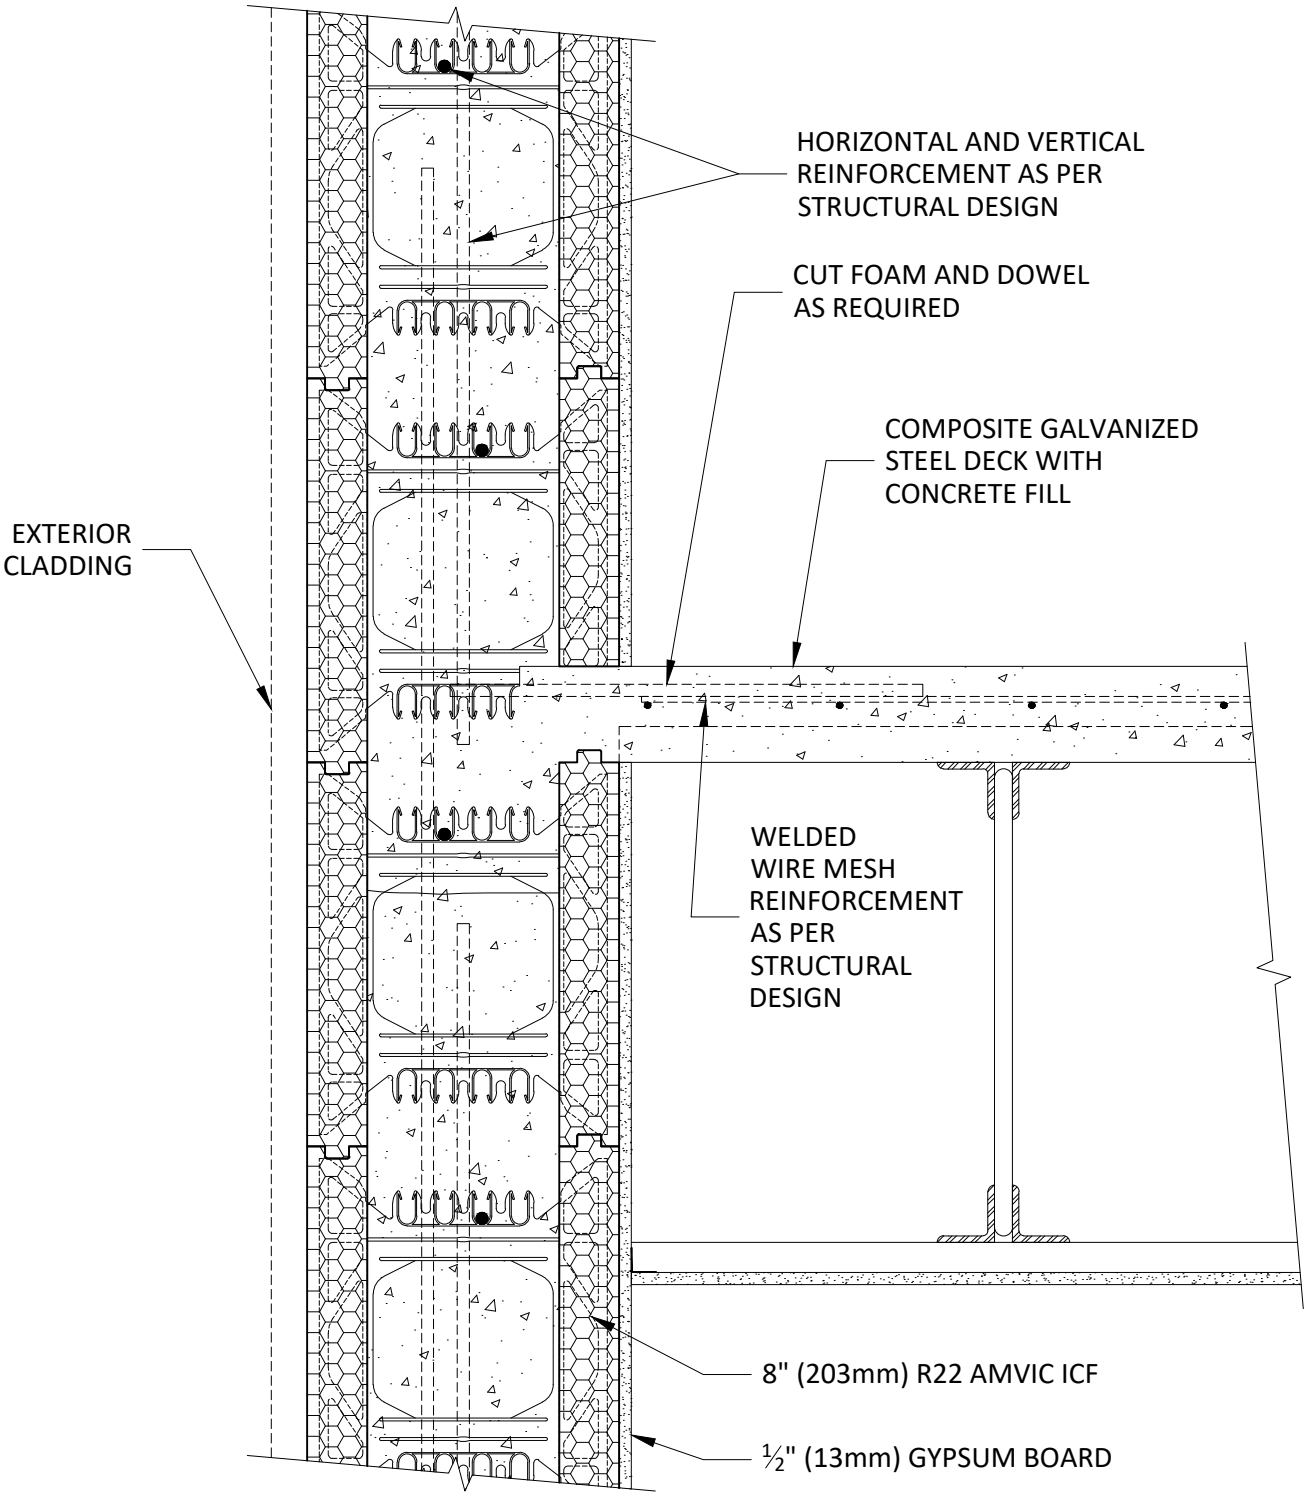

8" R22 AMVIC™ ICF WITH OWSJ FLOOR TRANSVERSE SECTION

Alleguard
1(877) 470-9991 alleguard.com

18 December 2023

ALL DETAILS SHALL BE CONSTRUCTED IN ACCORDANCE WITH LOCAL BUILDING CODE AND CLIMATIC ZONE REQUIREMENTS. THE FOLLOWING INFORMATION IS PROVIDED AS A GUIDELINE ONLY AND CAN BE CHANGED WITHOUT NOTICE BY ALLEGUARD.