
PER J.T. DONALD CONSULTANTS LIMITED
340 DON PARK ROAD, UNIT 10
MARKHAM, ON

LICENSED PROFESSIONAL ENGINEER
A. V. AMEND
100191181
July 28 2026
PROVINCE OF ONTARIO

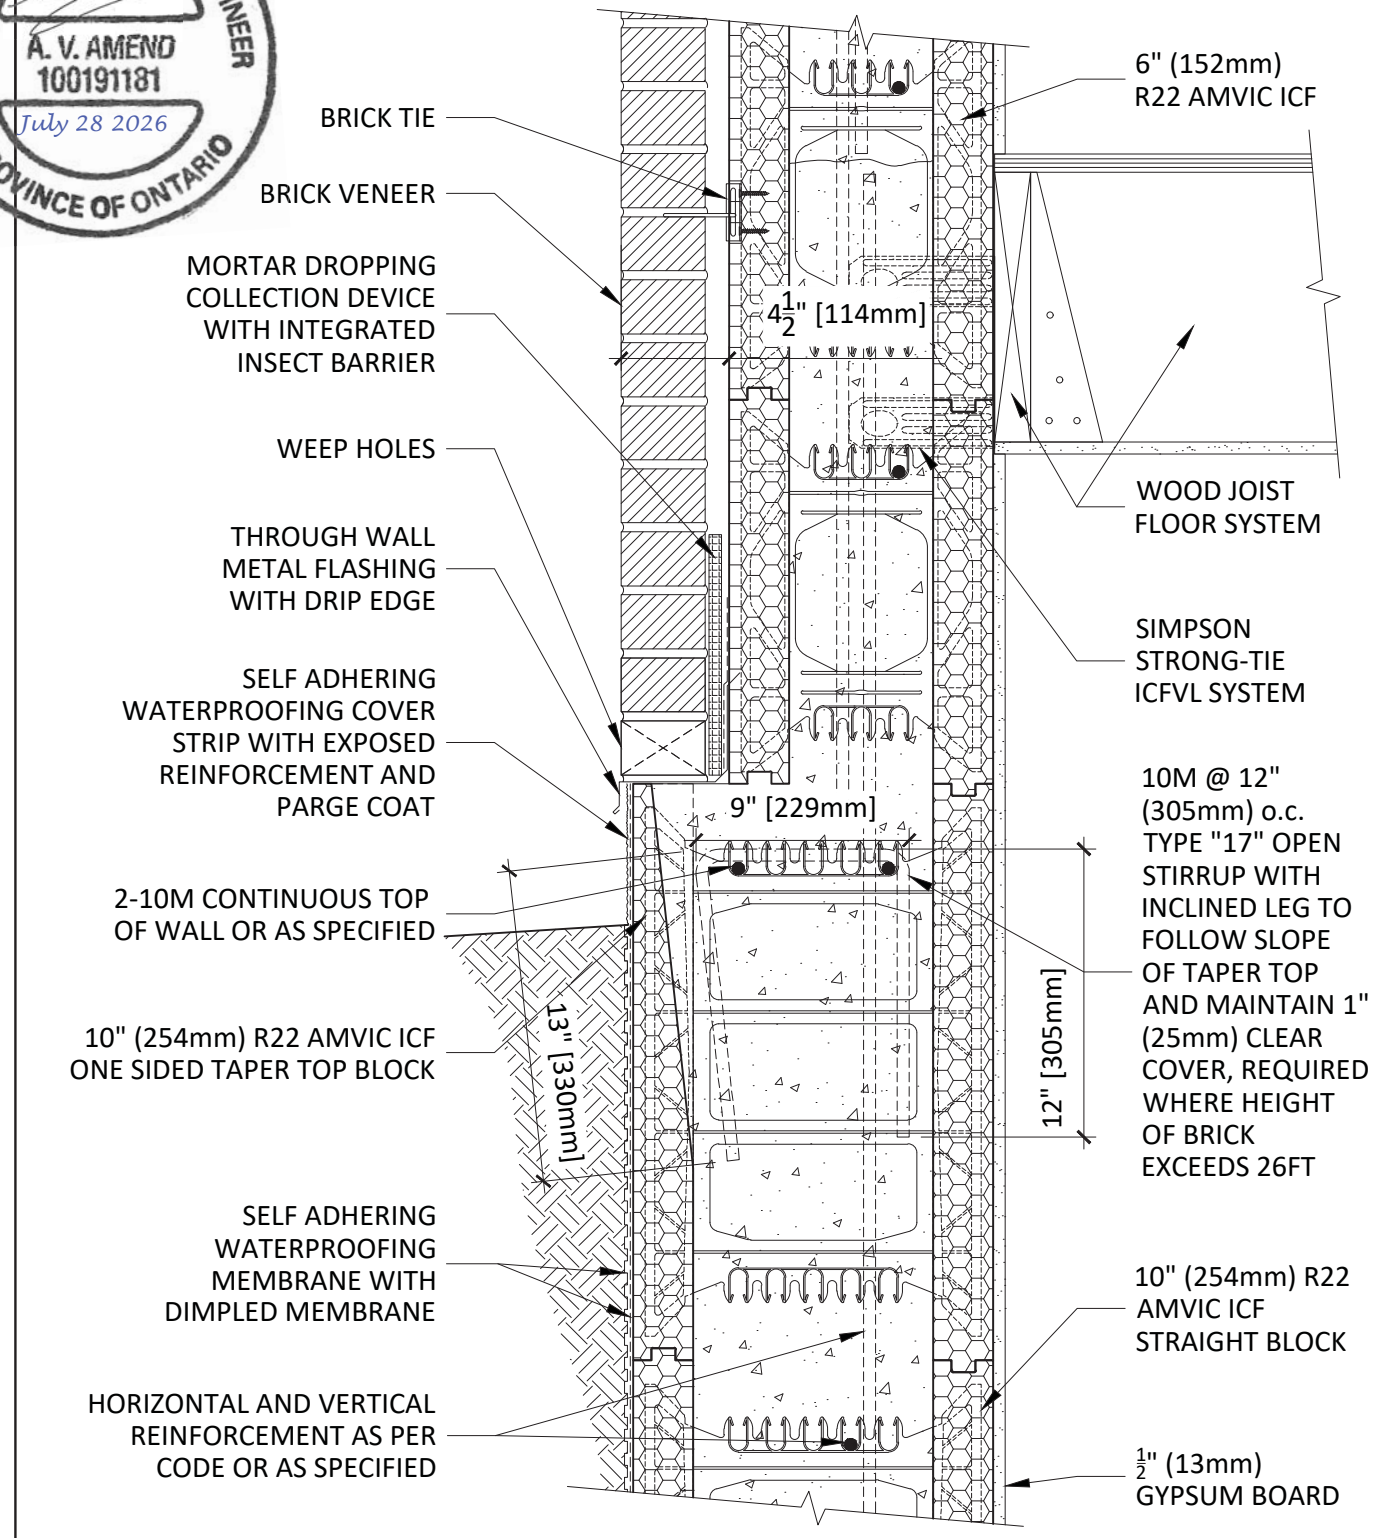

10" TO 6" R22 AMVIC™ ICF WITH A ONE SIDED TAPER TOP AT GRADE

Alleguard
1(877) 470-9991 alleguard.com

23 July 2026

ALL DETAILS SHALL BE CONSTRUCTED IN ACCORDANCE WITH LOCAL BUILDING CODE AND CLIMATIC ZONE REQUIREMENTS. THE FOLLOWING INFORMATION IS PROVIDED AS A GUIDELINE ONLY AND CAN BE CHANGED WITHOUT NOTICE BY ALLEGUARD.