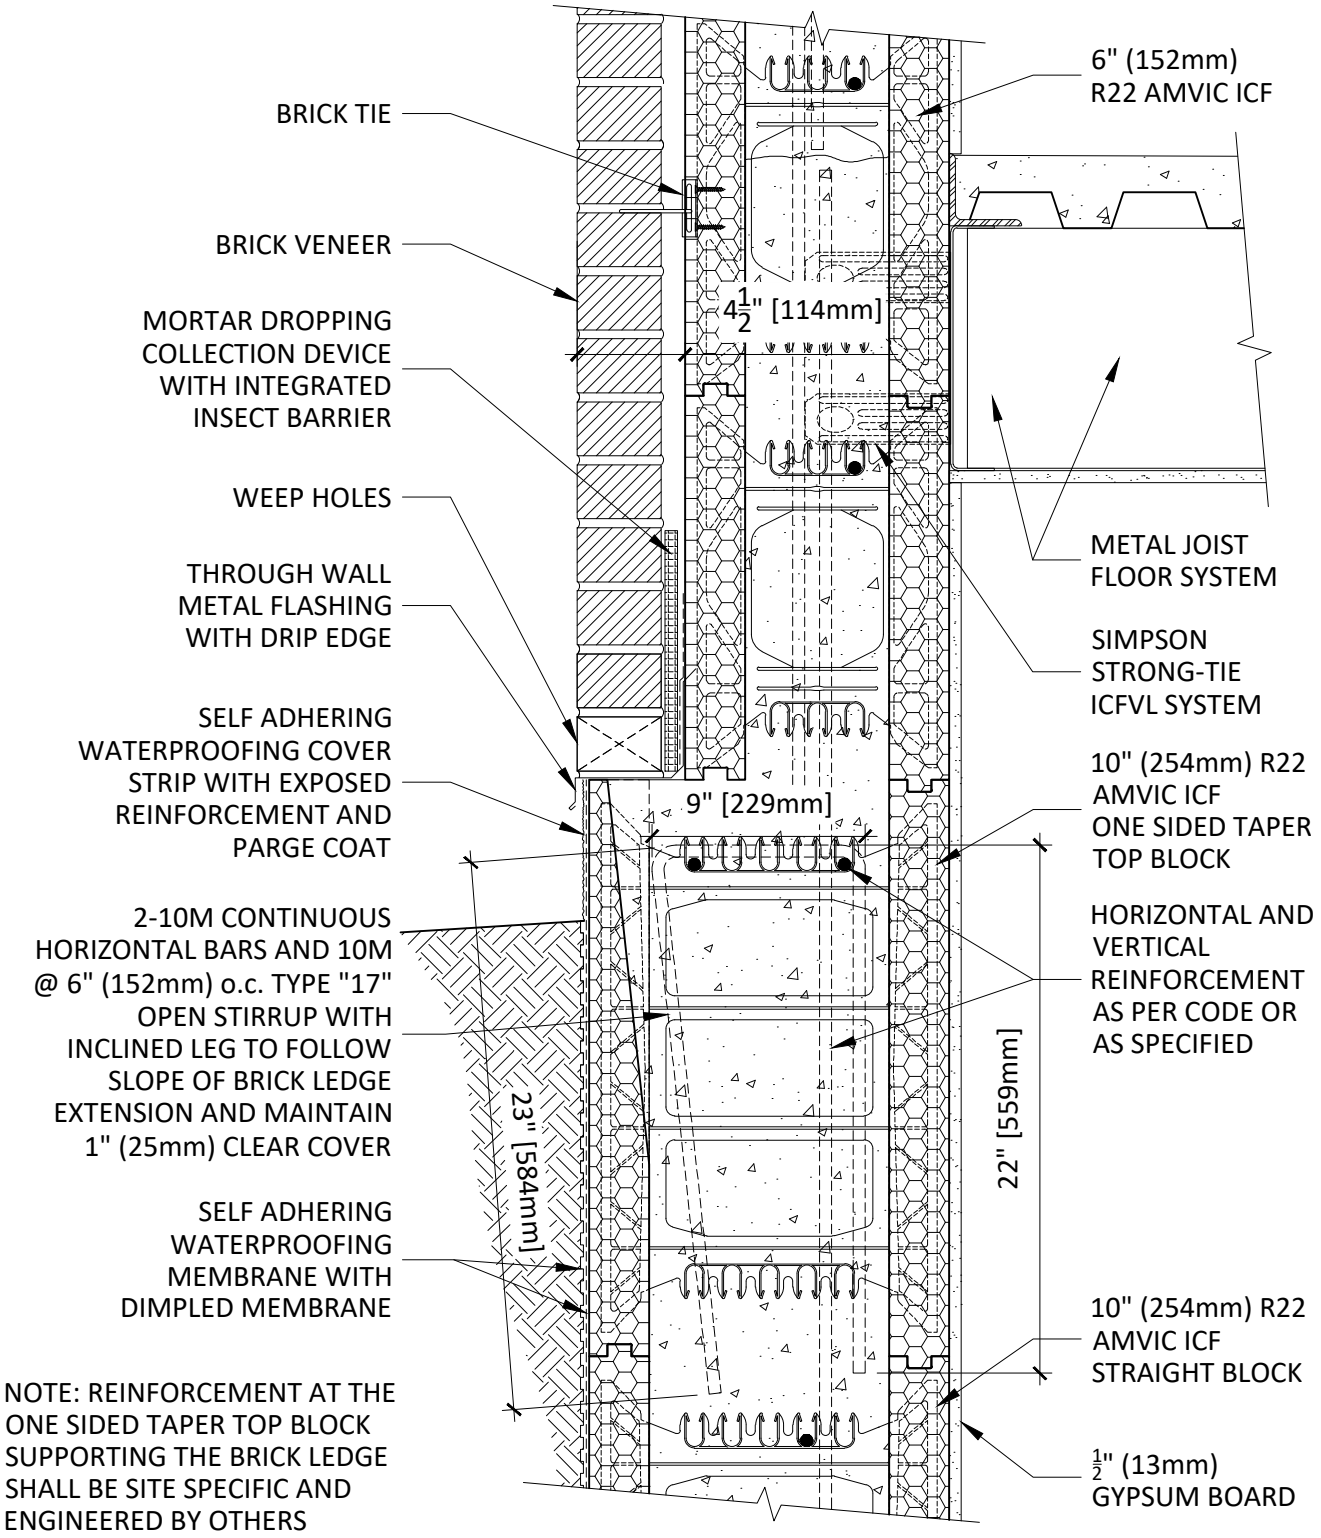


10" TO 6" R22 AMVIC™ ICF WITH A ONE SIDED TAPER TOP AT GRADE

Alleguard
1(877) 470-9991 alleguard.com

6 July 2026

ALL DETAILS SHALL BE CONSTRUCTED IN ACCORDANCE WITH LOCAL BUILDING CODE AND CLIMATIC ZONE REQUIREMENTS. THE FOLLOWING INFORMATION IS PROVIDED AS A GUIDELINE ONLY AND CAN BE CHANGED WITHOUT NOTICE BY ALLEGUARD.