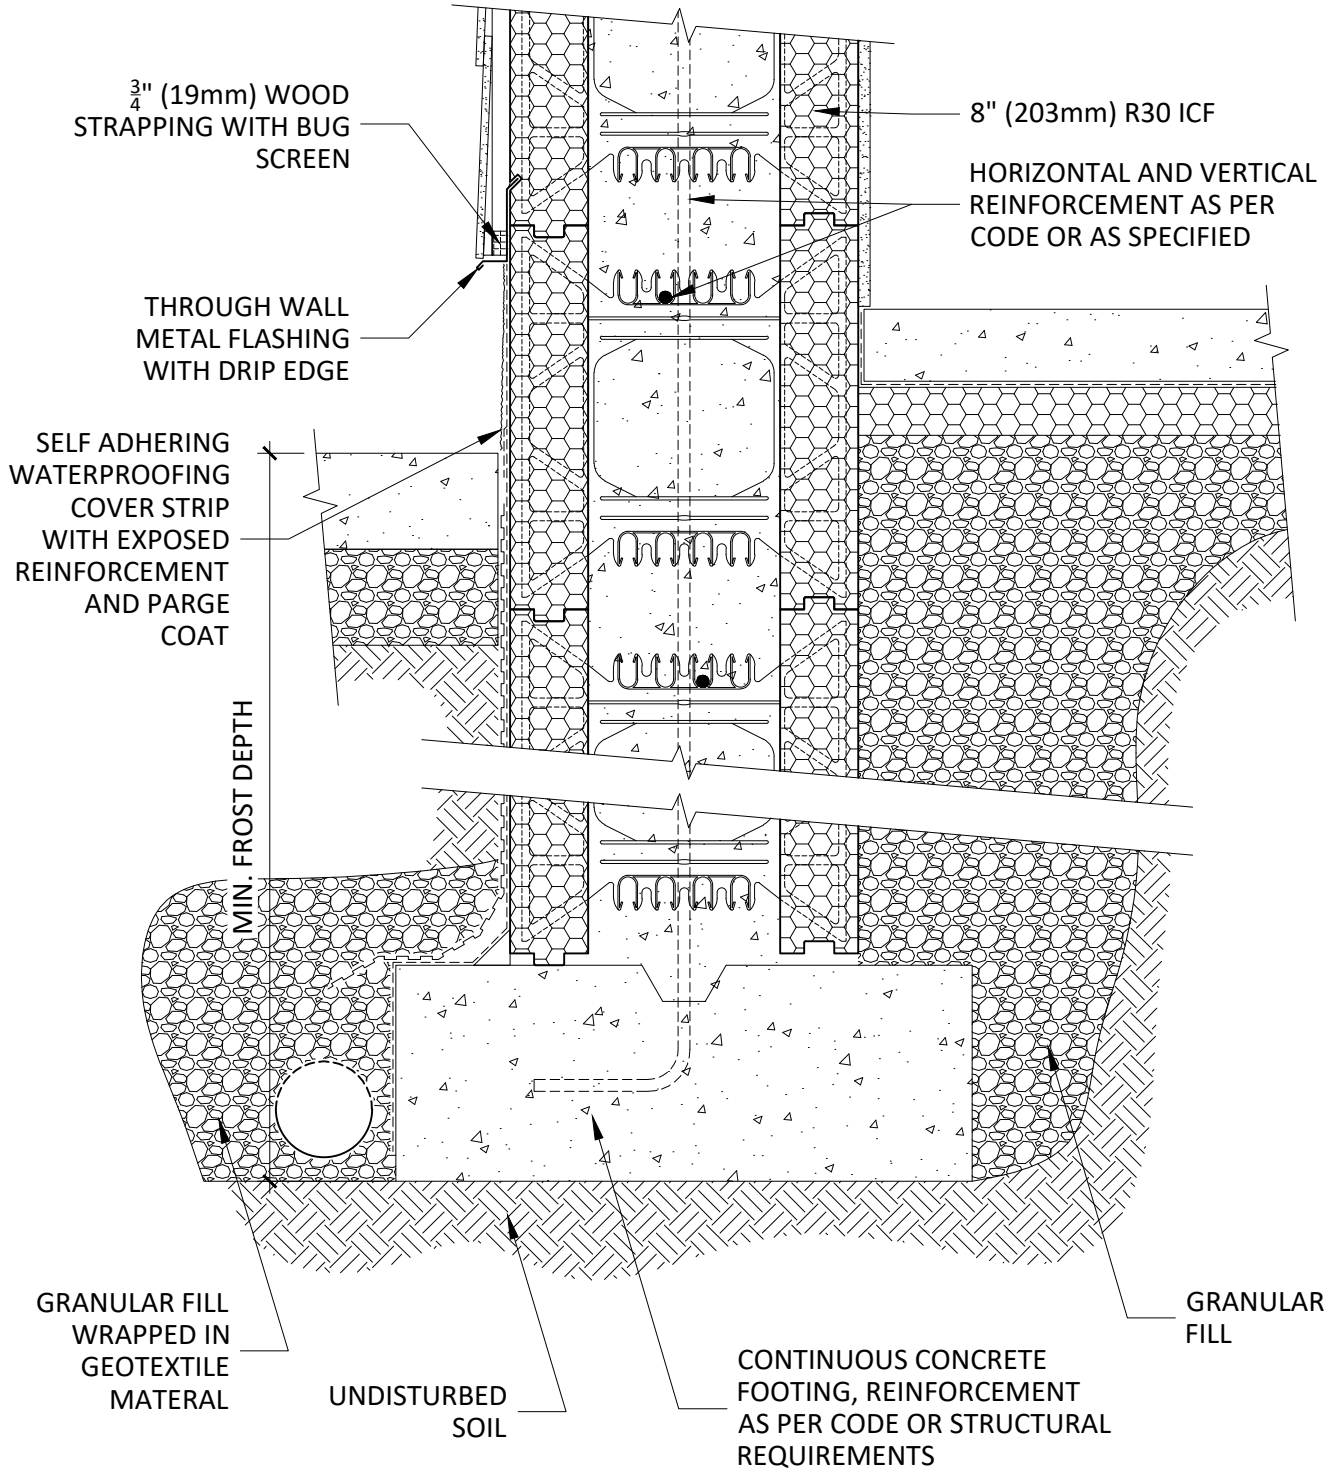


8" R30 ICF FOUNDATION AT BASEMENT WALKOUT FOOTING

Alleguard
1(877) 470-9991 alleguard.com

24 September 2026

ALL DETAILS SHALL BE CONSTRUCTED IN ACCORDANCE WITH LOCAL BUILDING CODE AND CLIMATIC ZONE REQUIREMENTS. THE FOLLOWING INFORMATION IS PROVIDED AS A GUIDELINE ONLY AND CAN BE CHANGED WITHOUT NOTICE BY ALLEGUARD.