
NOTES:

1. ALL FASTENING MATERIALS SHALL BE STAINLESS STEEL OR GALVANIZED
2. SLEWED ANCHOR RODS SHALL BE INSTALLED FOLLOWING INSTALLATION OF THE STRAIGHT ANCHOR RODS

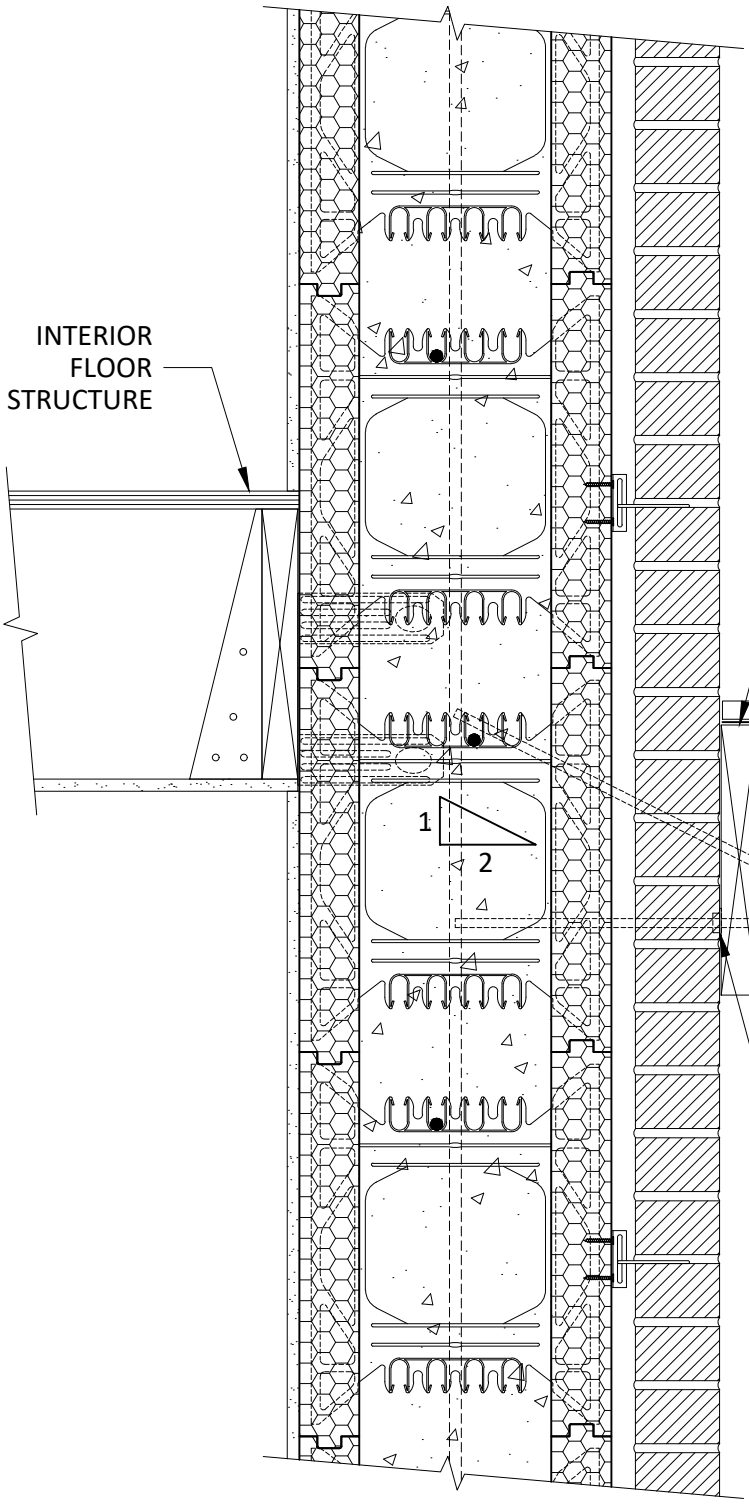

DECK ATTACHMENT TO EXISTING 8" R22 AMVIC™ ICF WALL W/ BRICK

Alleguard
1(877) 470-9991 alleguard.com

28 December 2023

ALL DETAILS SHALL BE CONSTRUCTED IN ACCORDANCE WITH LOCAL BUILDING CODE AND CLIMATIC ZONE REQUIREMENTS. THE FOLLOWING INFORMATION IS PROVIDED AS A GUIDELINE ONLY AND CAN BE CHANGED WITHOUT NOTICE BY ALLEGUARD.