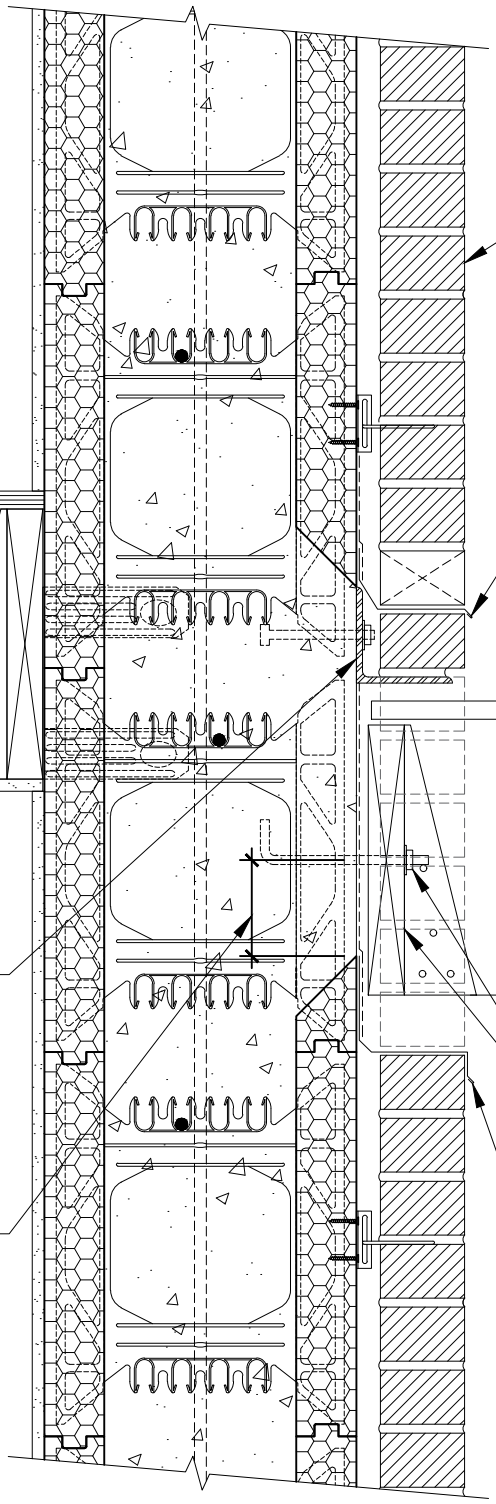


NOTE: ALL FASTENING MATERIALS SHALL BE STAINLESS STEEL OR GALVANIZED

INTERIOR FLOOR STRUCTURE

¼" (6.35mm) SHELF ANGLE, SIZED FOR MASONRY VENEER, FASTENED TO CONCRETE WITH ⅝" (16mm) ANCHOR RODS @ MAX. 32" (813mm) C/C SPACING

CONCRETE POCKET 4" (102mm) MIN. EDGE DISTANCE AROUND ANCHOR RODS

MASONRY VENEER AS SPECIFIED BY ARCHITECT, MAX. UNSUPPORTED HEIGHT OF 20' (6m) ABOVE SHELF ANGLE

CONTINUOUS METAL FLASHING WITH DRIP EDGE C/W SELF ADHERING FLASHING MEMBRANE WITH

WOOD JOISTS AND DECKING AS SPECIFIED ON ENGINEERING DRAWINGS (MAX. JOIST SPAN 12' (3.6m))

LEDGER BOARD FASTENED TO ICF WALL WITH 5/8" (16mm) ANCHOR BOLTS @ MAX. 24" (610mm) C/C SPACING EMBEDDED 4" (102mm) INTO CONCRETE

CONTINUOUS METAL FLASHING WITH DRIP EDGE C/W SELF ADHERING FLASHING MEMBRANE WITH

DECK ATTACHMENT TO NEW 8" R22 AMVIC™ ICF WALL WITH MASONRY

Alleguard
1(877) 470-9991 alleguard.com

28 December 2023

ALL DETAILS SHALL BE CONSTRUCTED IN ACCORDANCE WITH LOCAL BUILDING CODE AND CLIMATIC ZONE REQUIREMENTS. THE FOLLOWING INFORMATION IS PROVIDED AS A GUIDELINE ONLY AND CAN BE CHANGED WITHOUT NOTICE BY ALLEGUARD.